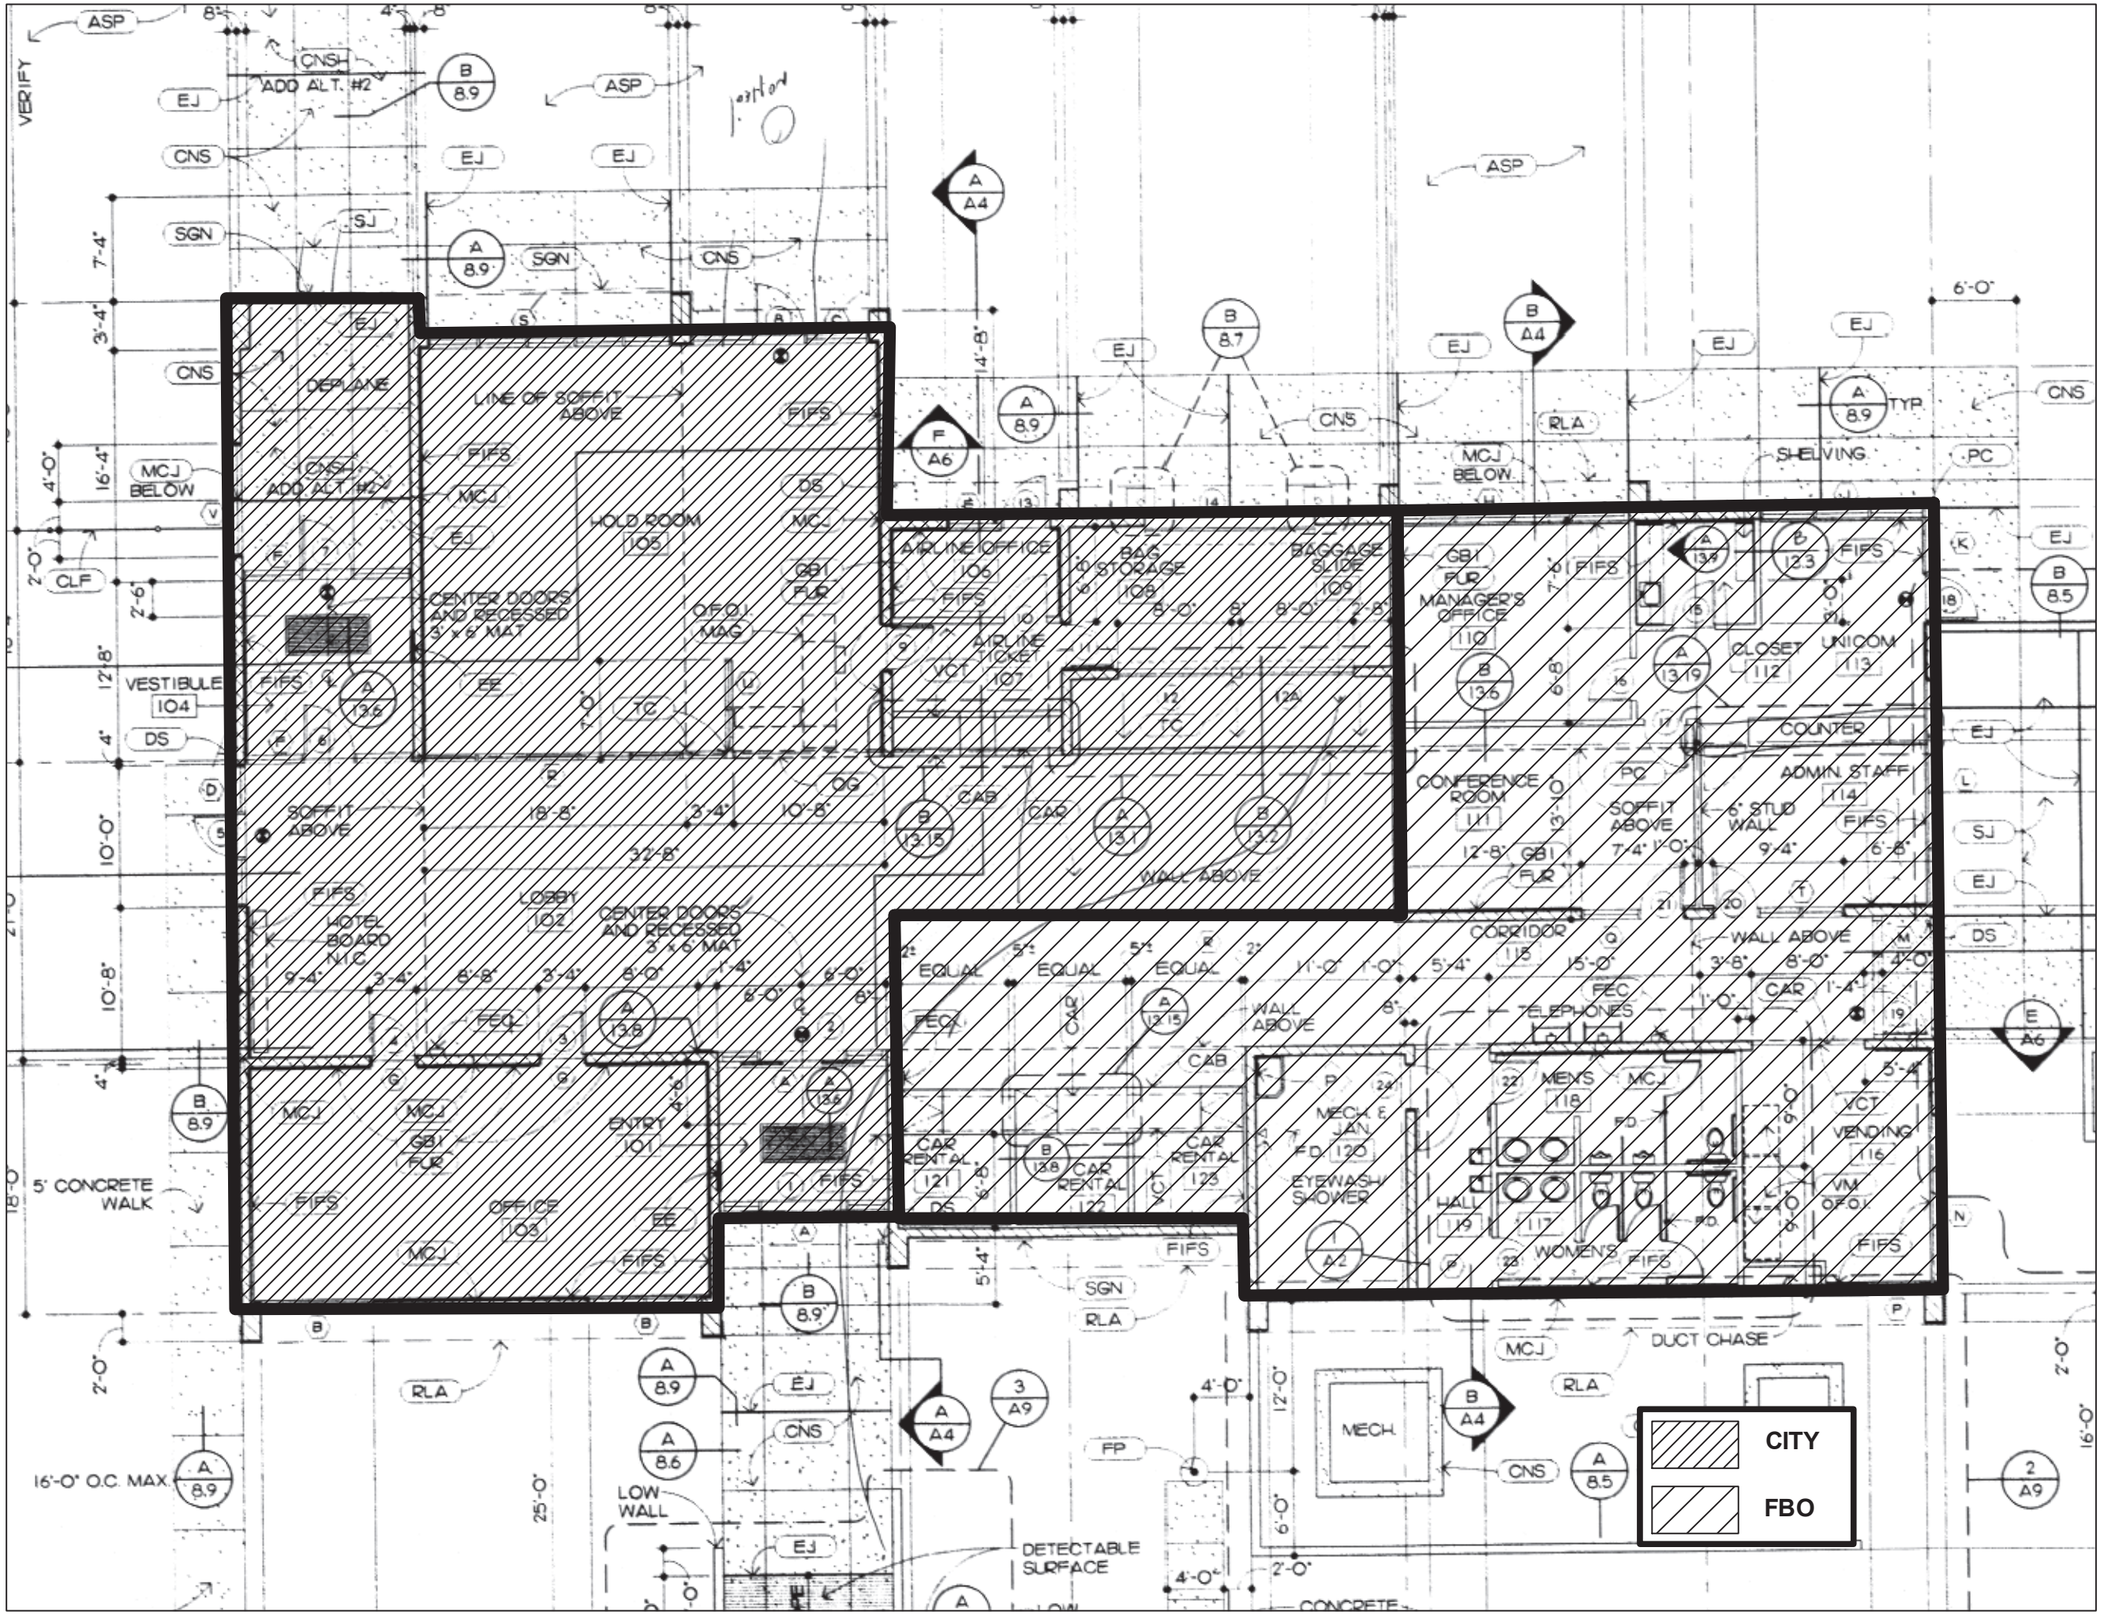
CITY
FBO
VERIFY
ADD ALT. #2
DEPLANE
LINE OF SOFFIT ABOVE
HOLD ROOM 105
CENTER DOORS AND RECESSED 3' x 6' MAT
VESTIBULE 104
SOFFIT ABOVE
LOBBY 102
HOTEL BOARD N.I.C.
ENTRY 101
OFFICE 103
5' CONCRETE WALK
16'-0" O.C. MAX.
AIRLINE OFFICE 106
BAG STORAGE 108
BAGGAGE SLIDE 109
AIRLINE TICKET 107
WALL ABOVE
CAR RENTAL 121
CAR RENTAL 122
CAR RENTAL 123
MECH. & JAN. 120
EYEWASH SHOWER
MANAGER'S OFFICE 110
CONFERENCE ROOM 111
CLOSET 112
UNICOM 113
COUNTER
ADMIN. STAFF 114
6" STUD WALL
CORRIDOR 115
TELEPHONES
MEN'S 118
WOMEN'S
HALL 119
VENDING 116
SHELVING
MCJ BELOW
DUCT CHASE
MECH.
LOW WALL
DETECTABLE SURFACE
CONCRETE